INTERNATIONAL DESIGN IDEAS COMPETITION FOR THE MULTIHALLE MANNHEIM

151192

DEMOCRATIC UMBRELLA

151192

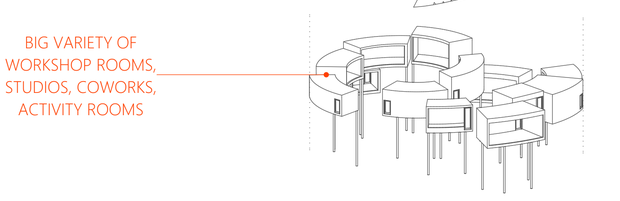

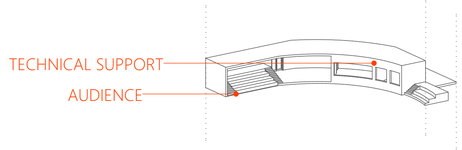

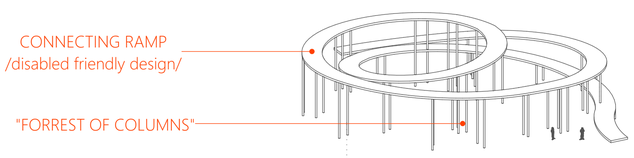

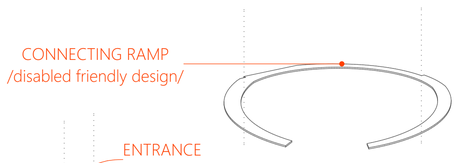

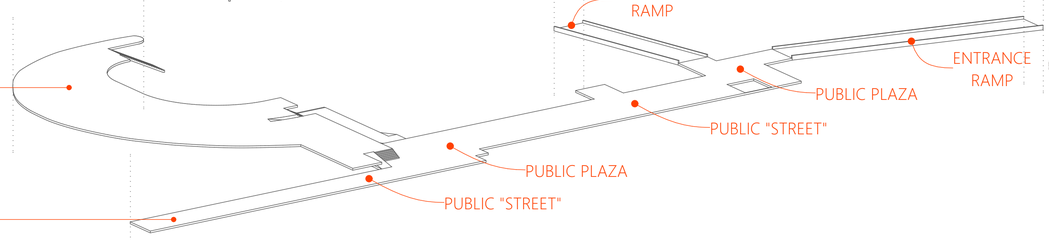

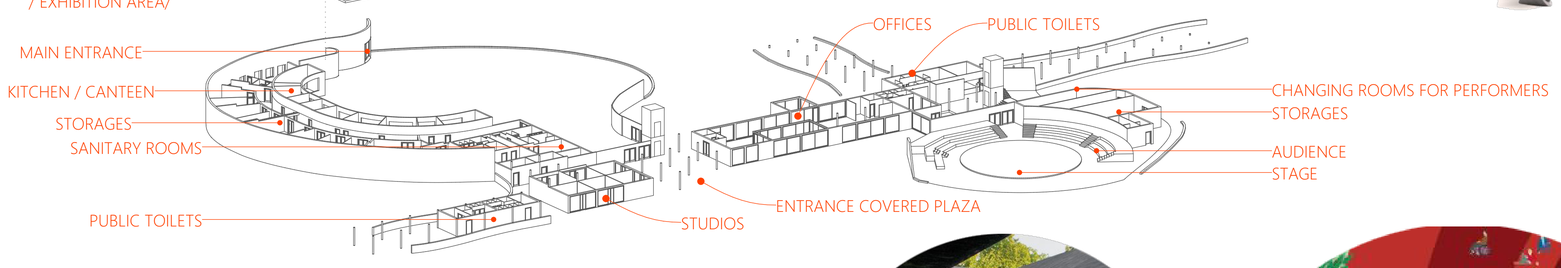

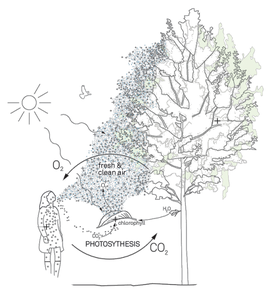

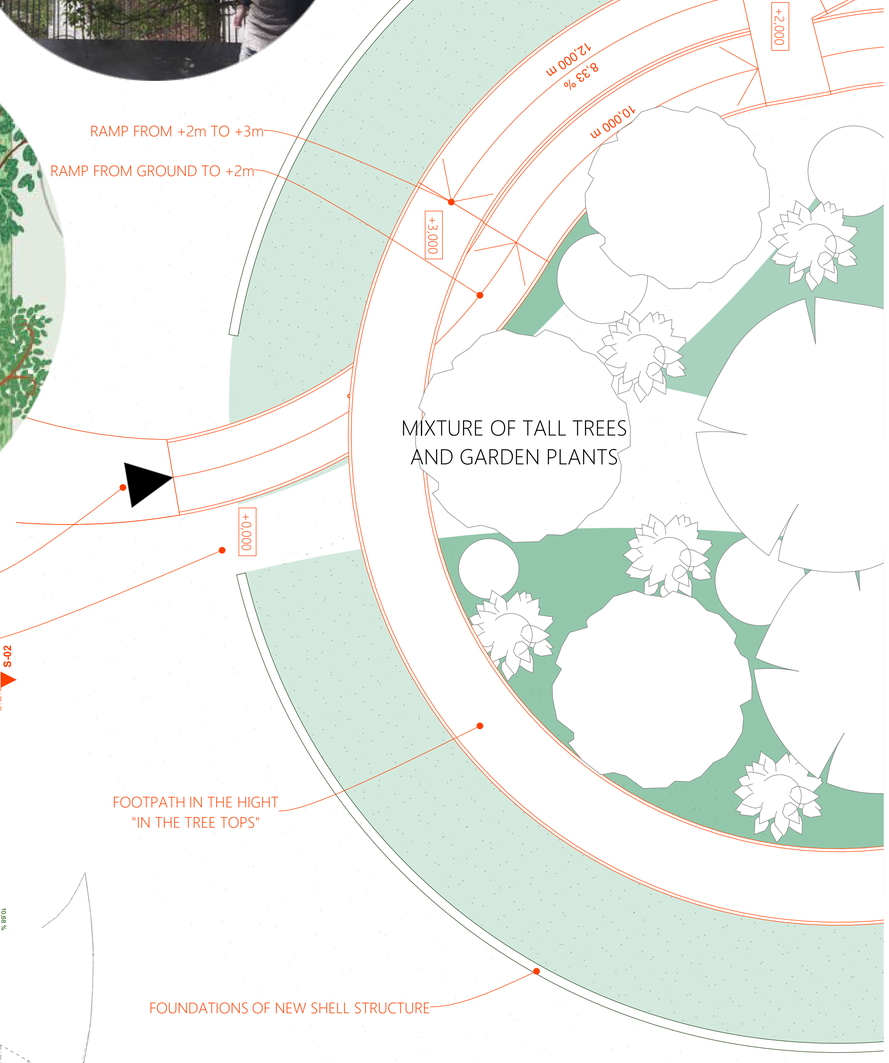

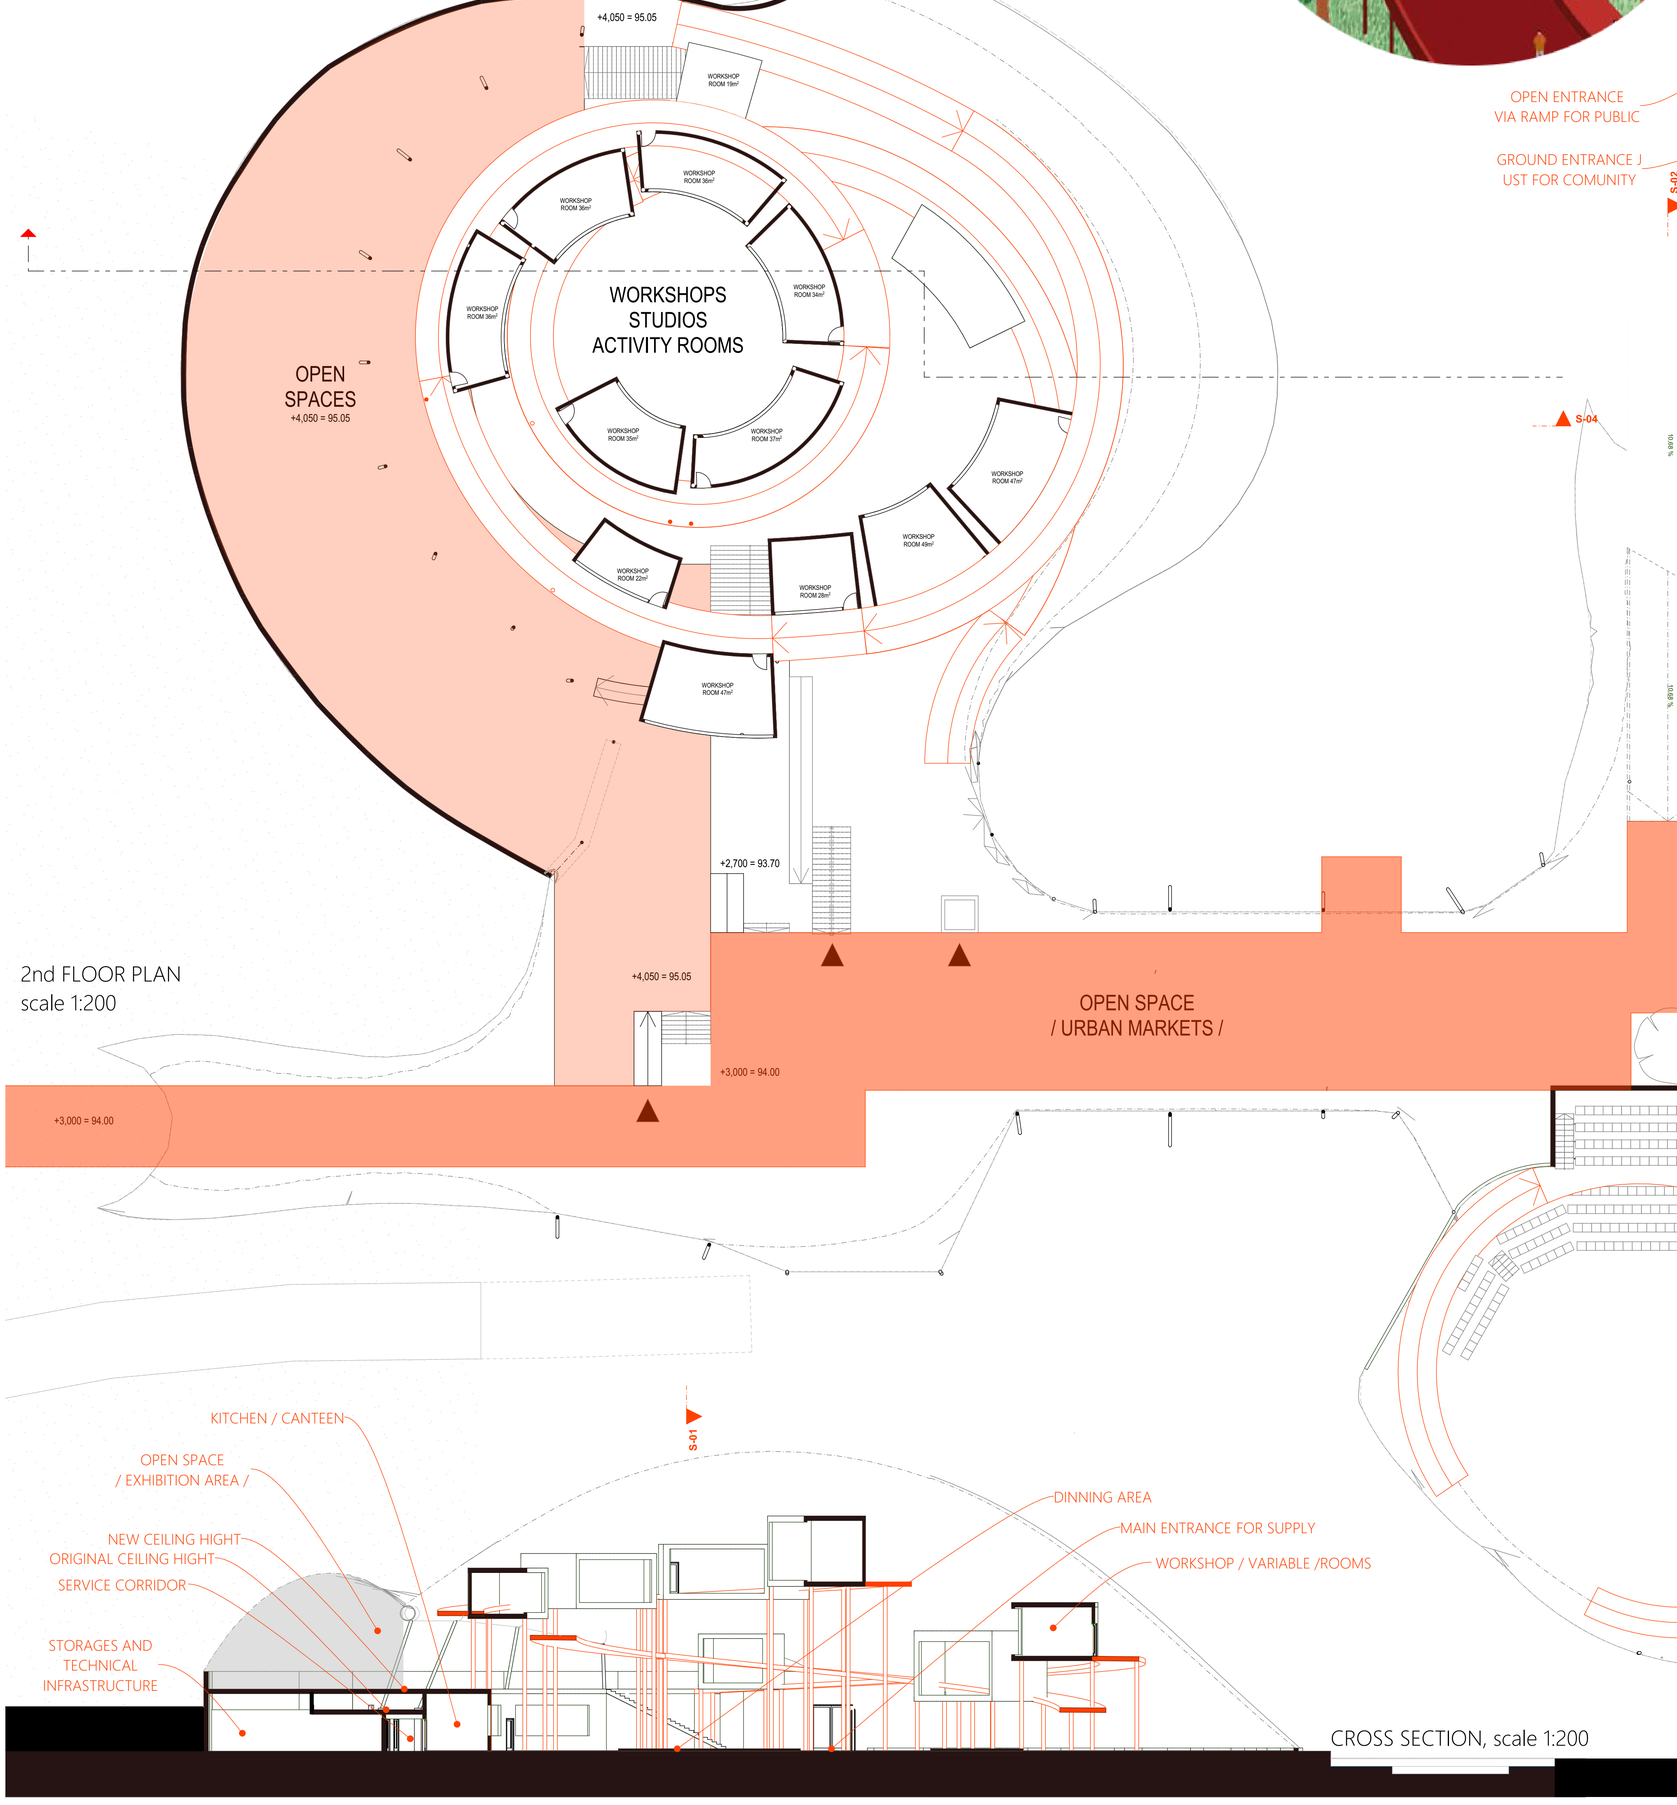

2nd FLOOR PLAN
scale 1:200

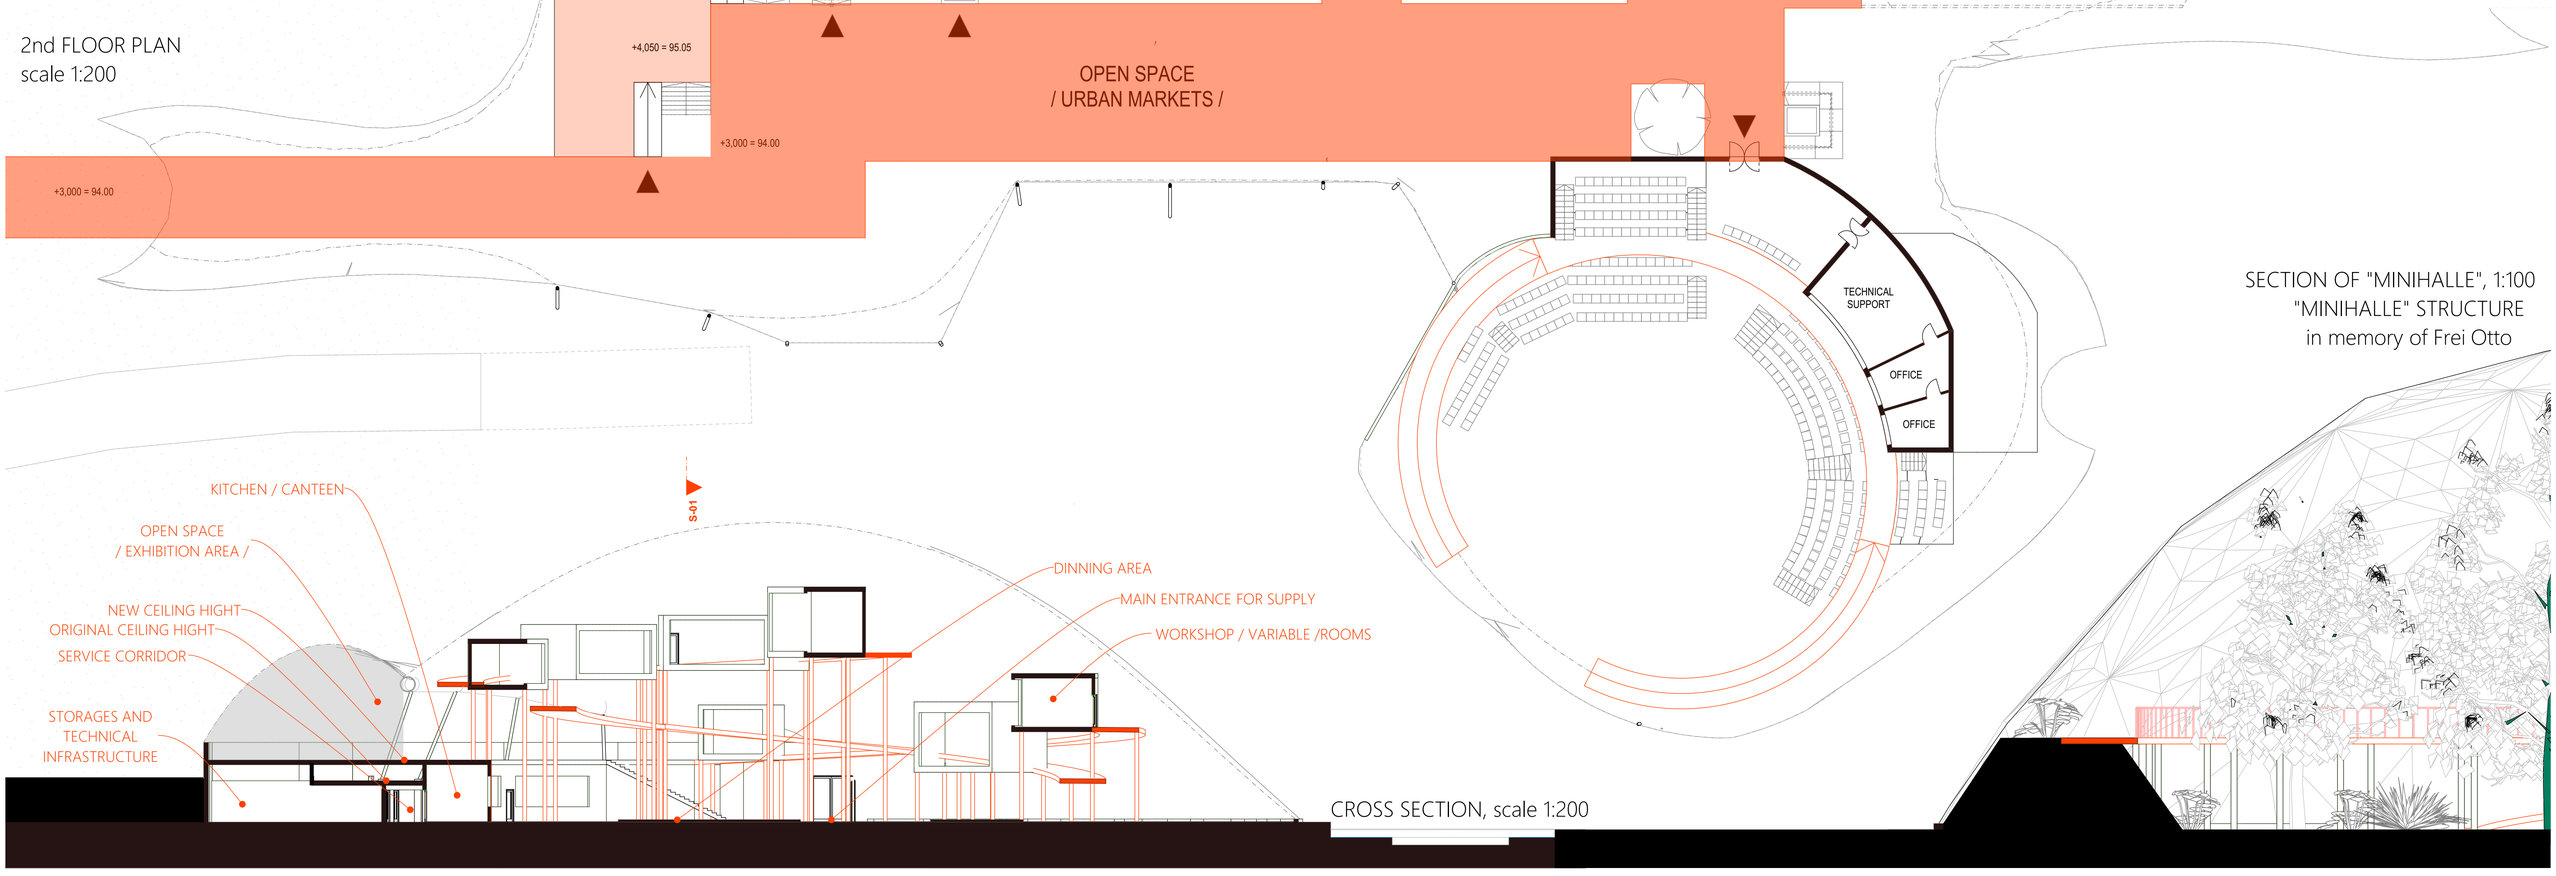

CROSS SECTION, scale 1:200

SECTION OF "MINIHALLE", 1:100
"MINIHALLE" STRUCTURE
in memory of Frei Otto

IDEA OF URBAN GARDEN
AND VISITOR OPEN "GREEN HOUSE"
in memory of 1975 National Garden Show